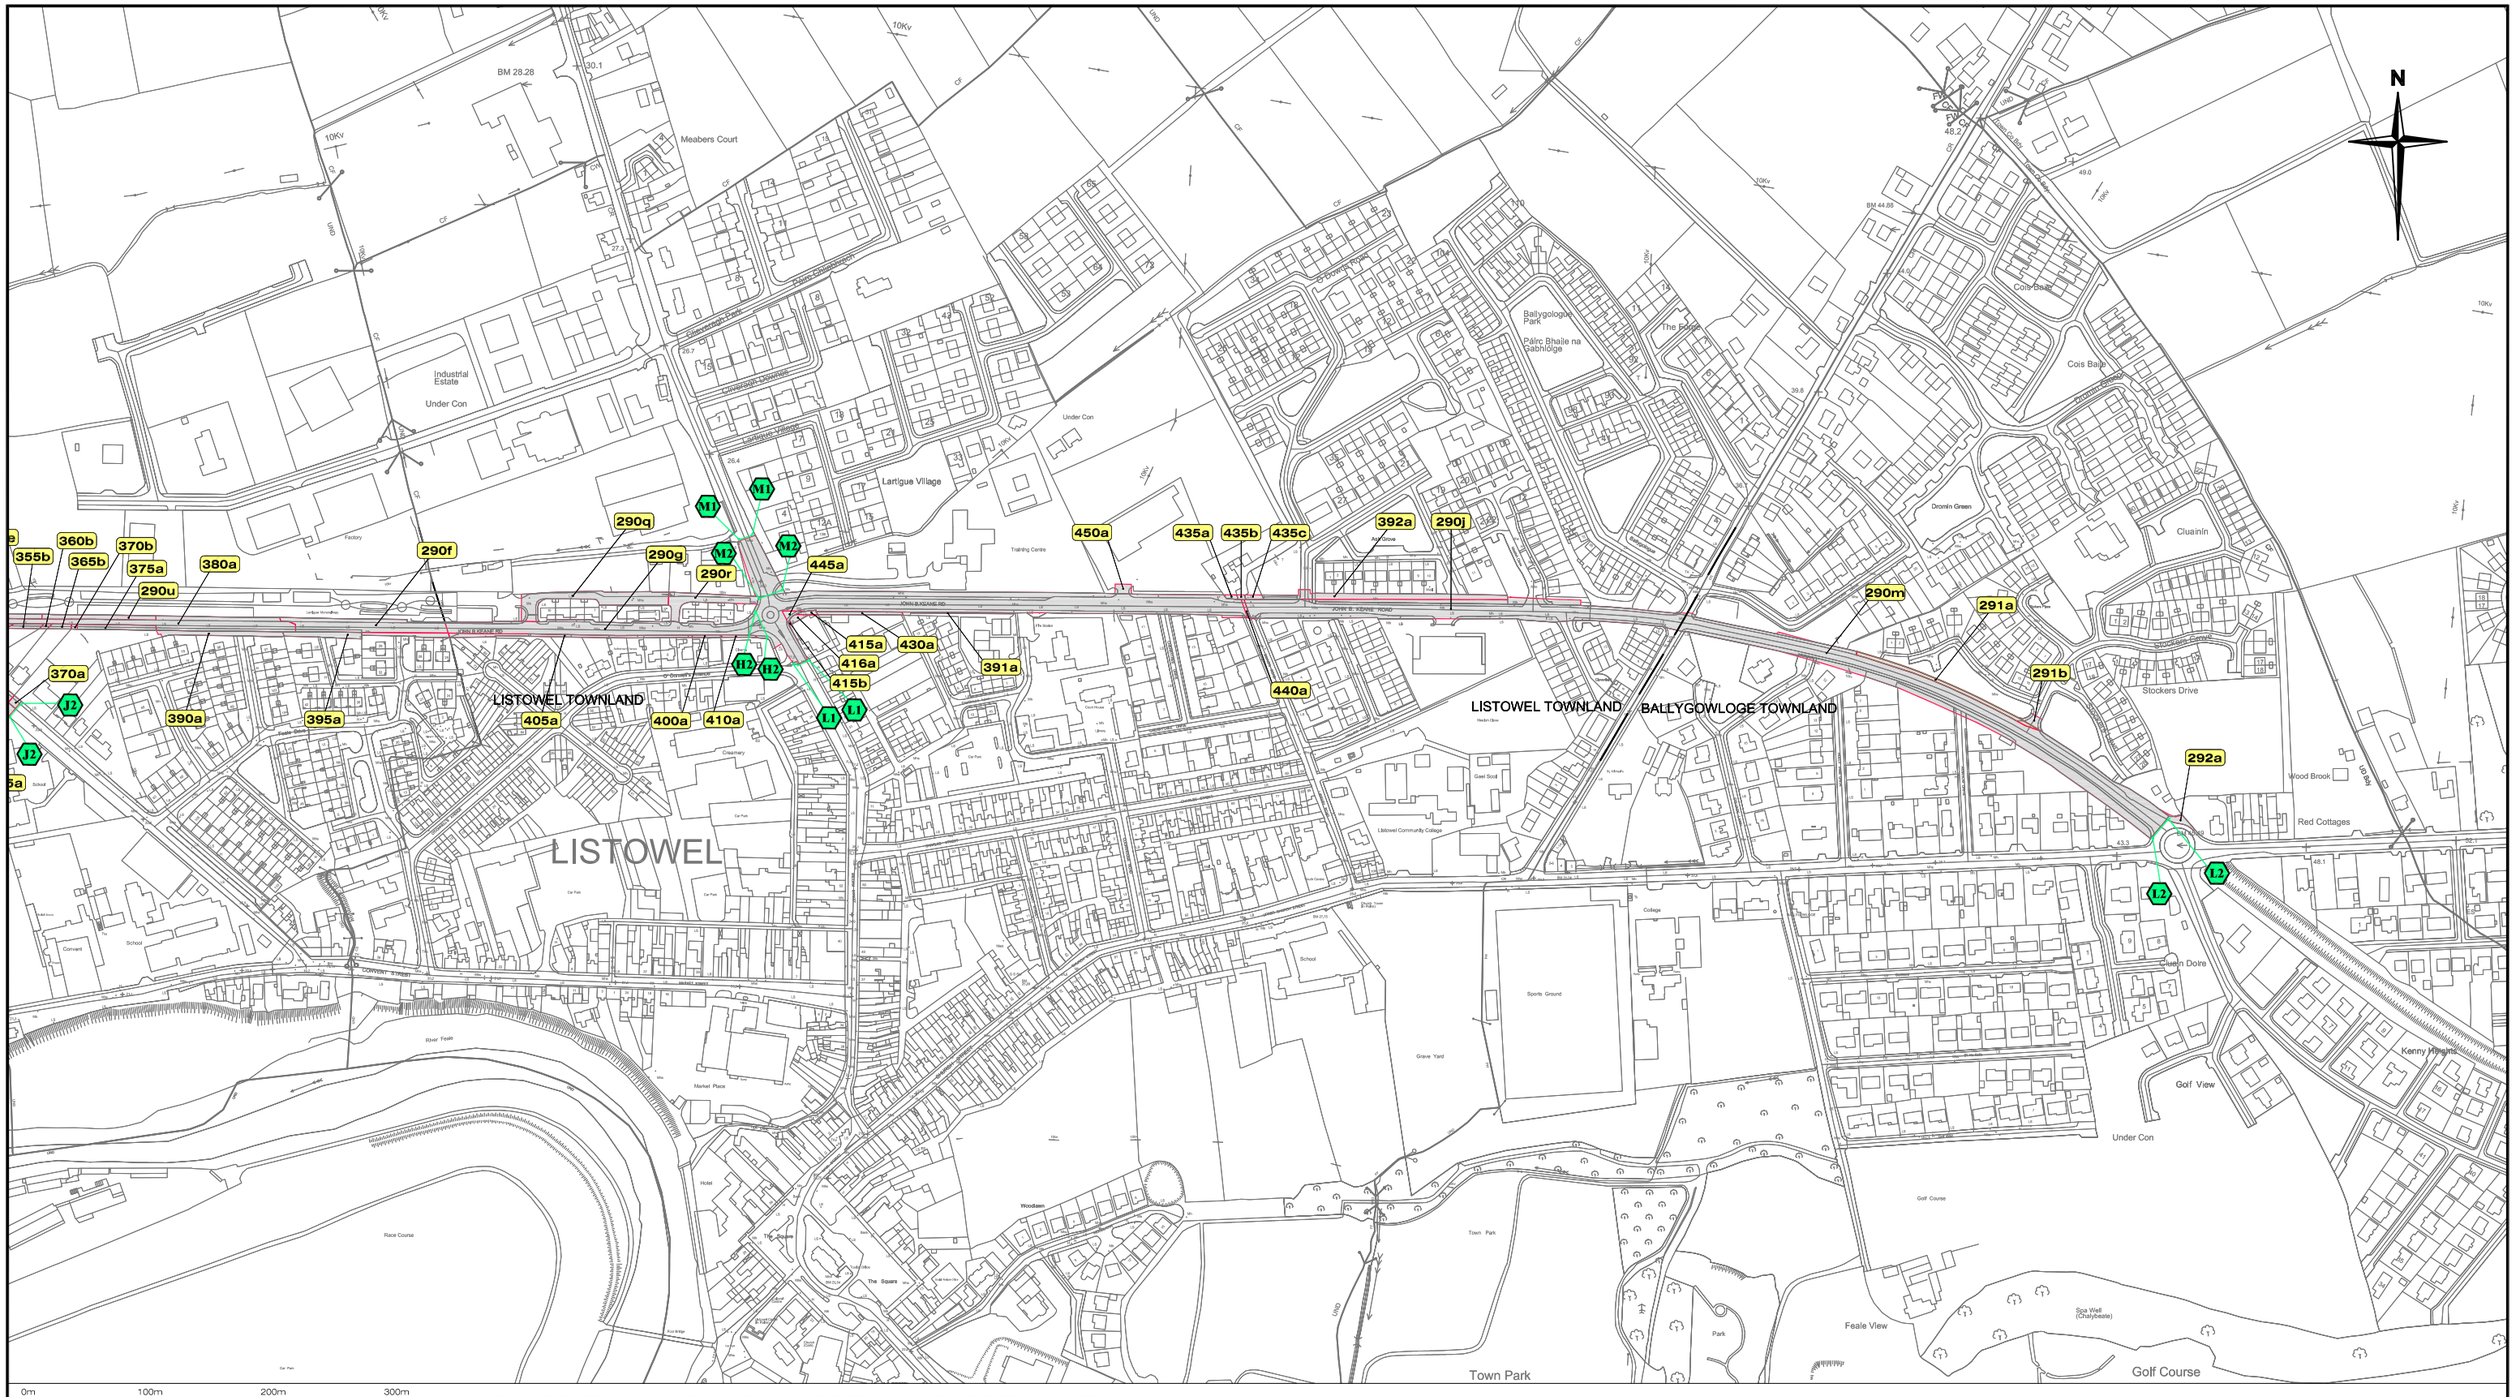

Scale = 1 : 2,500 @ A1

Kerry O.S. Sheets: 5216 A & C, 5154 C & D, 5154 18, 19 & 20, 5155 C.

LEGEND

100a — Lands to be acquired permanently.——(centre-line of parcel edged aligned and Coloured Grey.) Land other than land consisting of a house or houses unfit for human habitation and not capable of being rendered fit for human habitation at reasonable expense.

Extinguishment of Burdens.

X1 X2 X3 X4 — Public rights of way to be extinguished.

© This Drawing and Contents are Copyright of The Kerry National Road Design Office.

(a) This Map is based on Irish Transverse Mercator (ITM) Coordinate System

(b) All Altitudes indicated are in Metres , and are referred to Ordnance Datum, which is Mean Sea Level at Malin Head, Co. Donegal (1970 Adjustment).

(c) These Maps are used under The Licensing Agreement between the Ordnance Survey Ireland and the County and City Manager's Association (CCMA) for 1998 to 2001 , and of the Copyright Act ,1963.

Copyright No. 2017/08/CCMA/Kerry Council

KERRY COUNTY COUNCIL
KERRY NATIONAL ROAD DESIGN OFFICE,
THE ISLAND CENTRE,
CASTLEISLAND,
CO. KERRY.

Mr. Charlie O'Sullivan,
Director of Services,
Operations, Capital Infrastructure & Safety

Rev	Drawing Issue & Revision Control	Reviewed by PEM	Approved for Issue by PE	Issue Date
01	Issued for CPO Publication	TS	PC	18/05/17

Comhairle Contae Chiarraí
Seachbhóthar Lios Tuathail
N69 Scéim Feabhsúcháin Bóthar.

Kerry County Council
N69 Listowel Bypass
Proposed Road Development.

Ordú Eigeantach Ceannachta 2017
Compulsory Purchase Order of 2017

Present when the Seal of Kerry County Council was affixed hereto:

_____
Mayor or Nominated Employee of Kerry County Council

this _____ day of _____ 2017

MAP F

Project Name: N69 Listowel Bypass Proposed Road Development		Component: Phase 4 - CPO	TII Project Ref. No. KY-06-290
Title: Deposit Map F			Job No. J53
Designed: Brian O'Connor	BOC	File Name: 17.53.4 dwgs temp\final deposit maps\53404a-go deposit maps a to f	Drawing No. 53-404A-F
Drawn: Mike Dineen	MD	Original scales: 1 : 2,500	
Checked: Tracy Smith	TS	Date: May 2017	