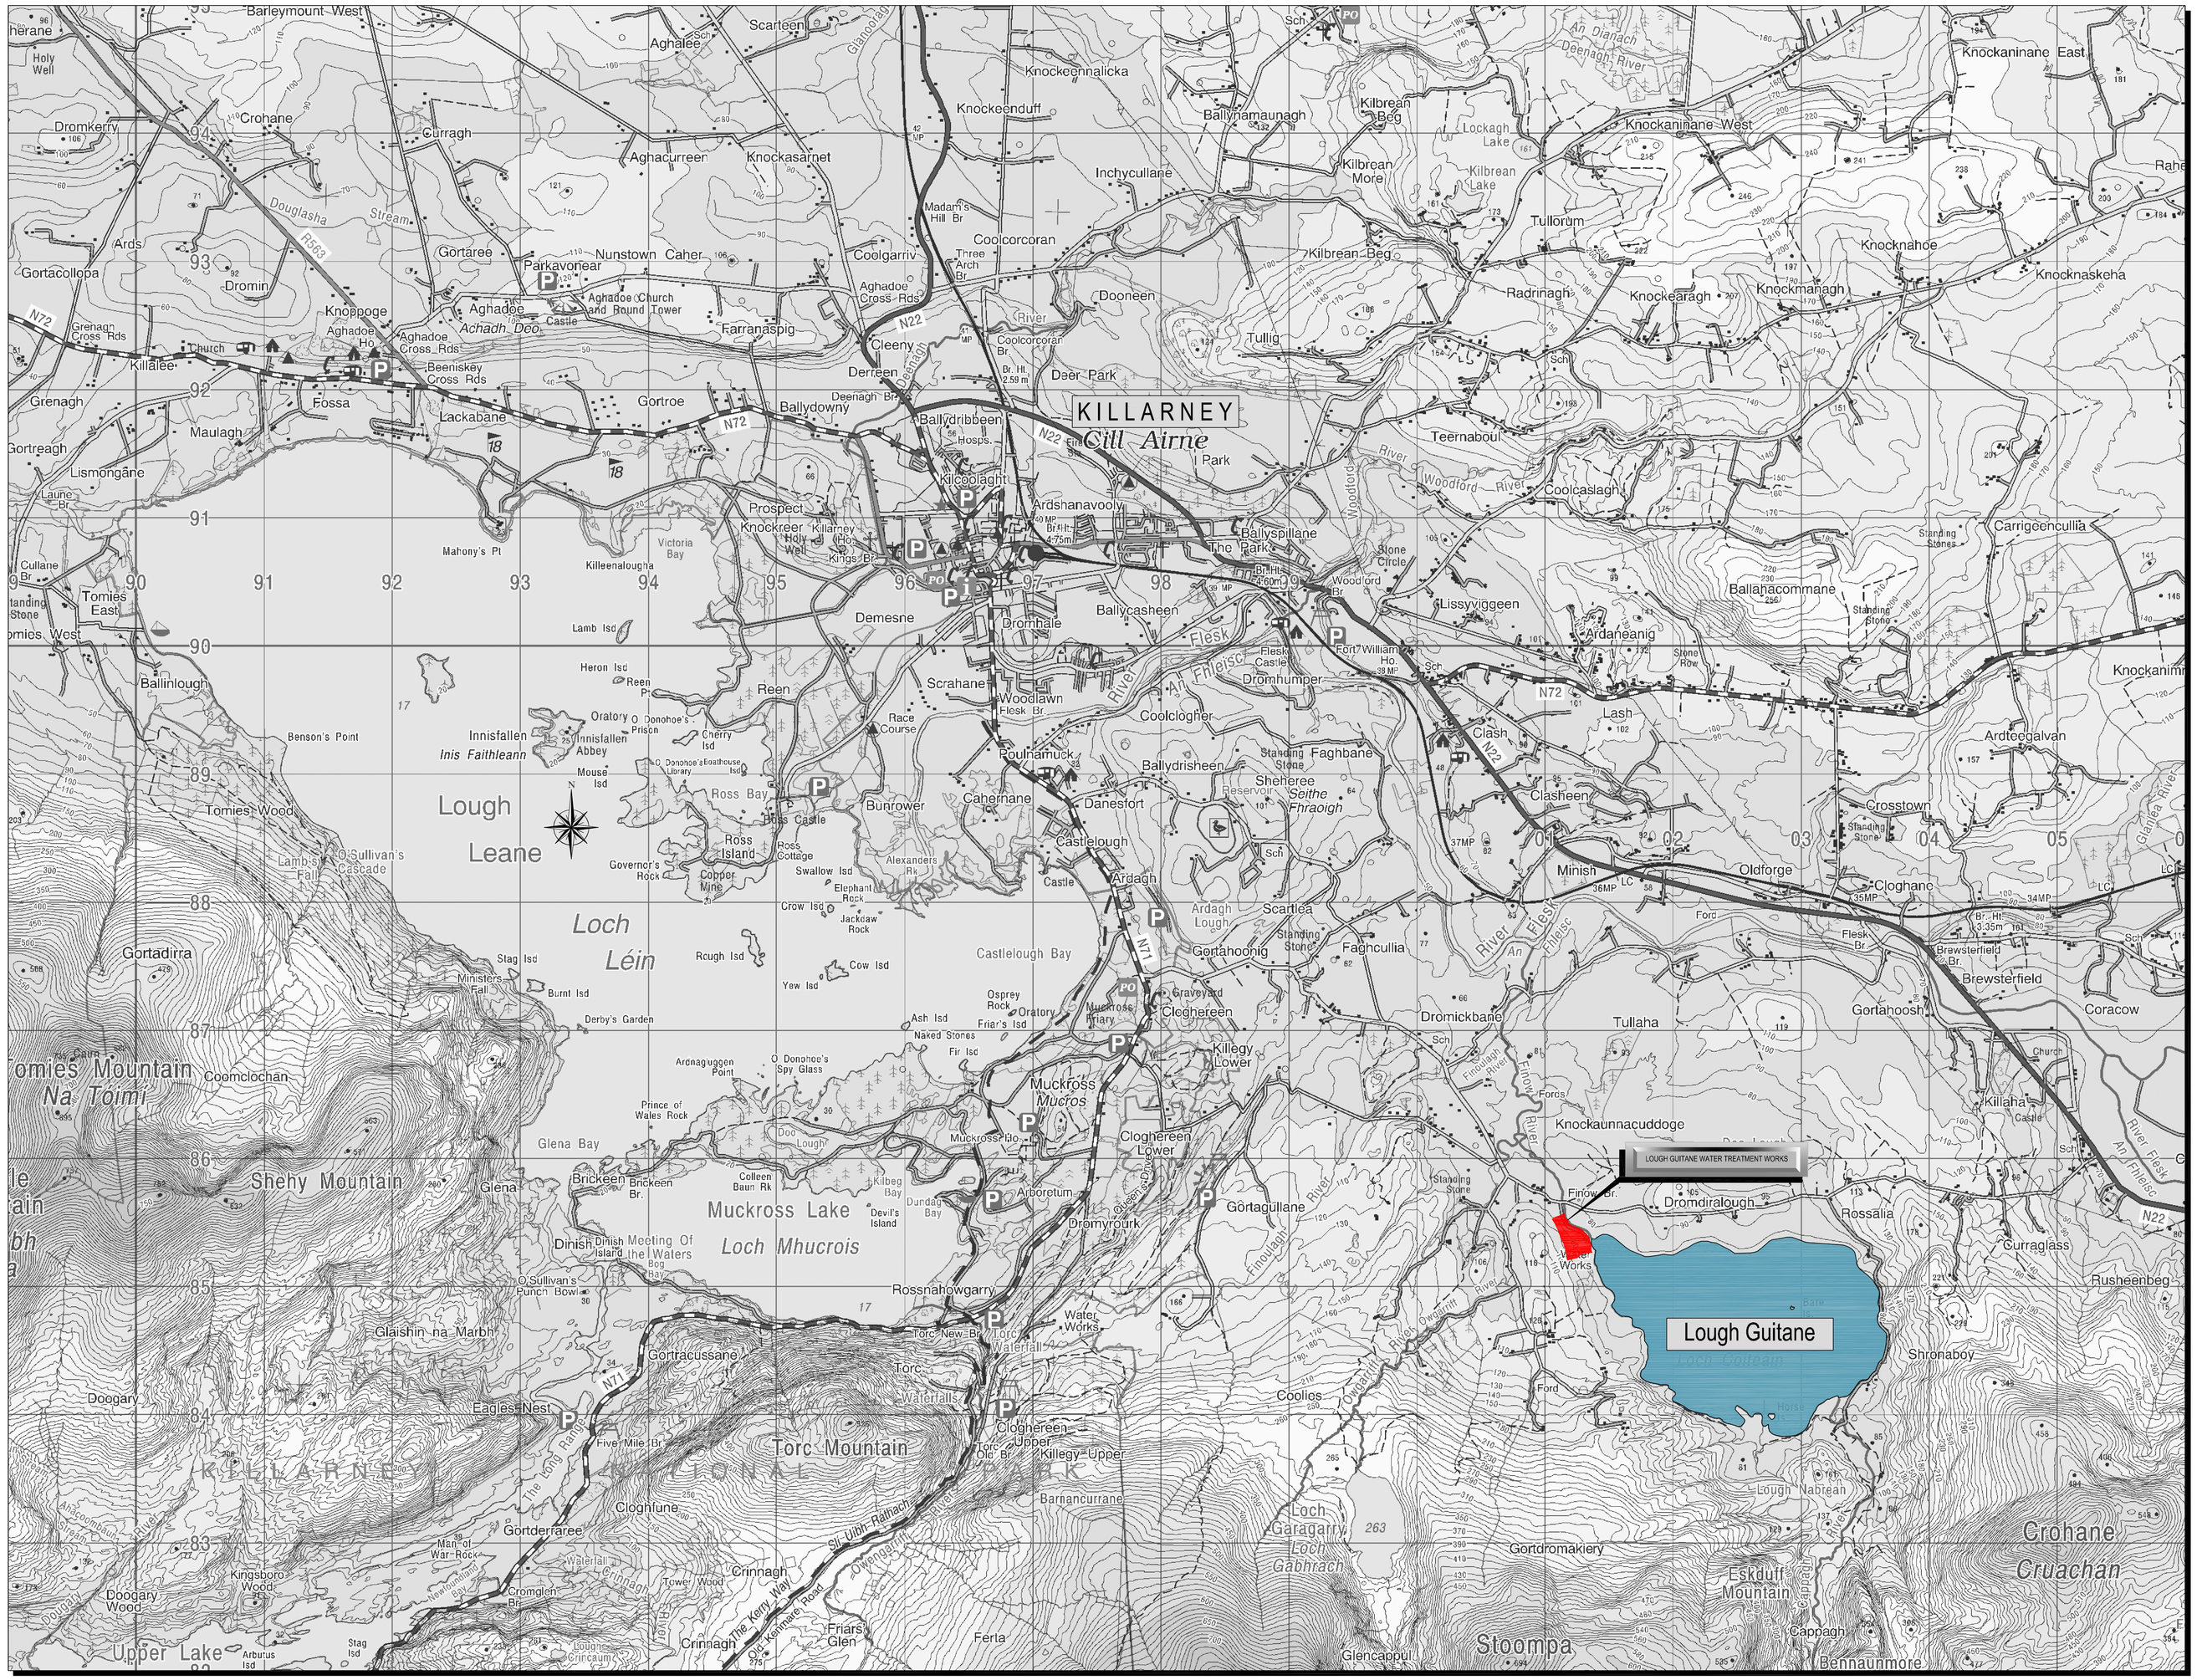

KERRY O.S. MAPS Nos 0808 & 1008

INCLUDES ORDNANCE SURVEY IRELAND DATA REPRODUCED UNDER O.S.I. LICENCE NUMBER Kerry Co.Co.2008/30. UNAUTHORISED REPRODUCTION INFRINGES ORDNANCE SURVEY IRELAND AND THE GOVERNMENT OF IRELAND COPYRIGHT.

NOTES

REV	DATE	DESCRIPTION	D	C	A
A	15-04-09	O.S. LICENCE UPDATED.	R.McH	I.C.	J.C.

PUBLIC CONSULTATION

COPYRIGHT RESERVED - THIS DRAWING IS NOT TO BE USED FOR A PURPOSE OTHER THAN THAT FOR WHICH IT HAS BEEN ISSUED BY NICHOLAS O'DWYER LTD. NOR IS IT TO BE COPIED OR REPRODUCED IN ANY MANNER WITHOUT WRITTEN CONSENT.

Nicholas O'Dwyer
CONSULTING ENGINEERS
Nutgrove Office Park, Nutgrove Avenue, Dublin 14
Tel: 01-296 9000 Fax: 01-296 9001 E-mail: nodwyer@nicholasodwyer.com

TOBIN
Patrick J. Tobin & Co. Ltd.
CONSULTING ENGINEERS FAIRGREEN HOUSE, FAIRGREEN ROAD, GALWAY
TEL: (091-565211) FAX: (091-565398)

paudie o'mahoney and associates
consulting engineers and architects
grosvenor court • upper high street • killarney • co. kerry
telephone: (064) 33412 / 33461 • fax: (064) 35387
mobile: 087 252 1086 • e-mail: info@paudieomahoney.com

CLIENT
KERRY COUNTY COUNCIL

PROJECT
KERRY CENTRAL REGIONAL WATER SUPPLY SCHEME

TITLE
PROPOSED UPGRADE AND EXPANSION OF WATER TREATMENT WORKS
AT LOUGH GUITANE - AREA LOCATION MAP

SCALES	DRAWN	CHECKED	APPROVED
1:20,000	R.McHUGH	I.CORCORAN	J.CRONIN
	DATE 24-06-08	DATE 24-06-08	DATE 24-06-08

DRAWING No. 20387-PC-01 REV A