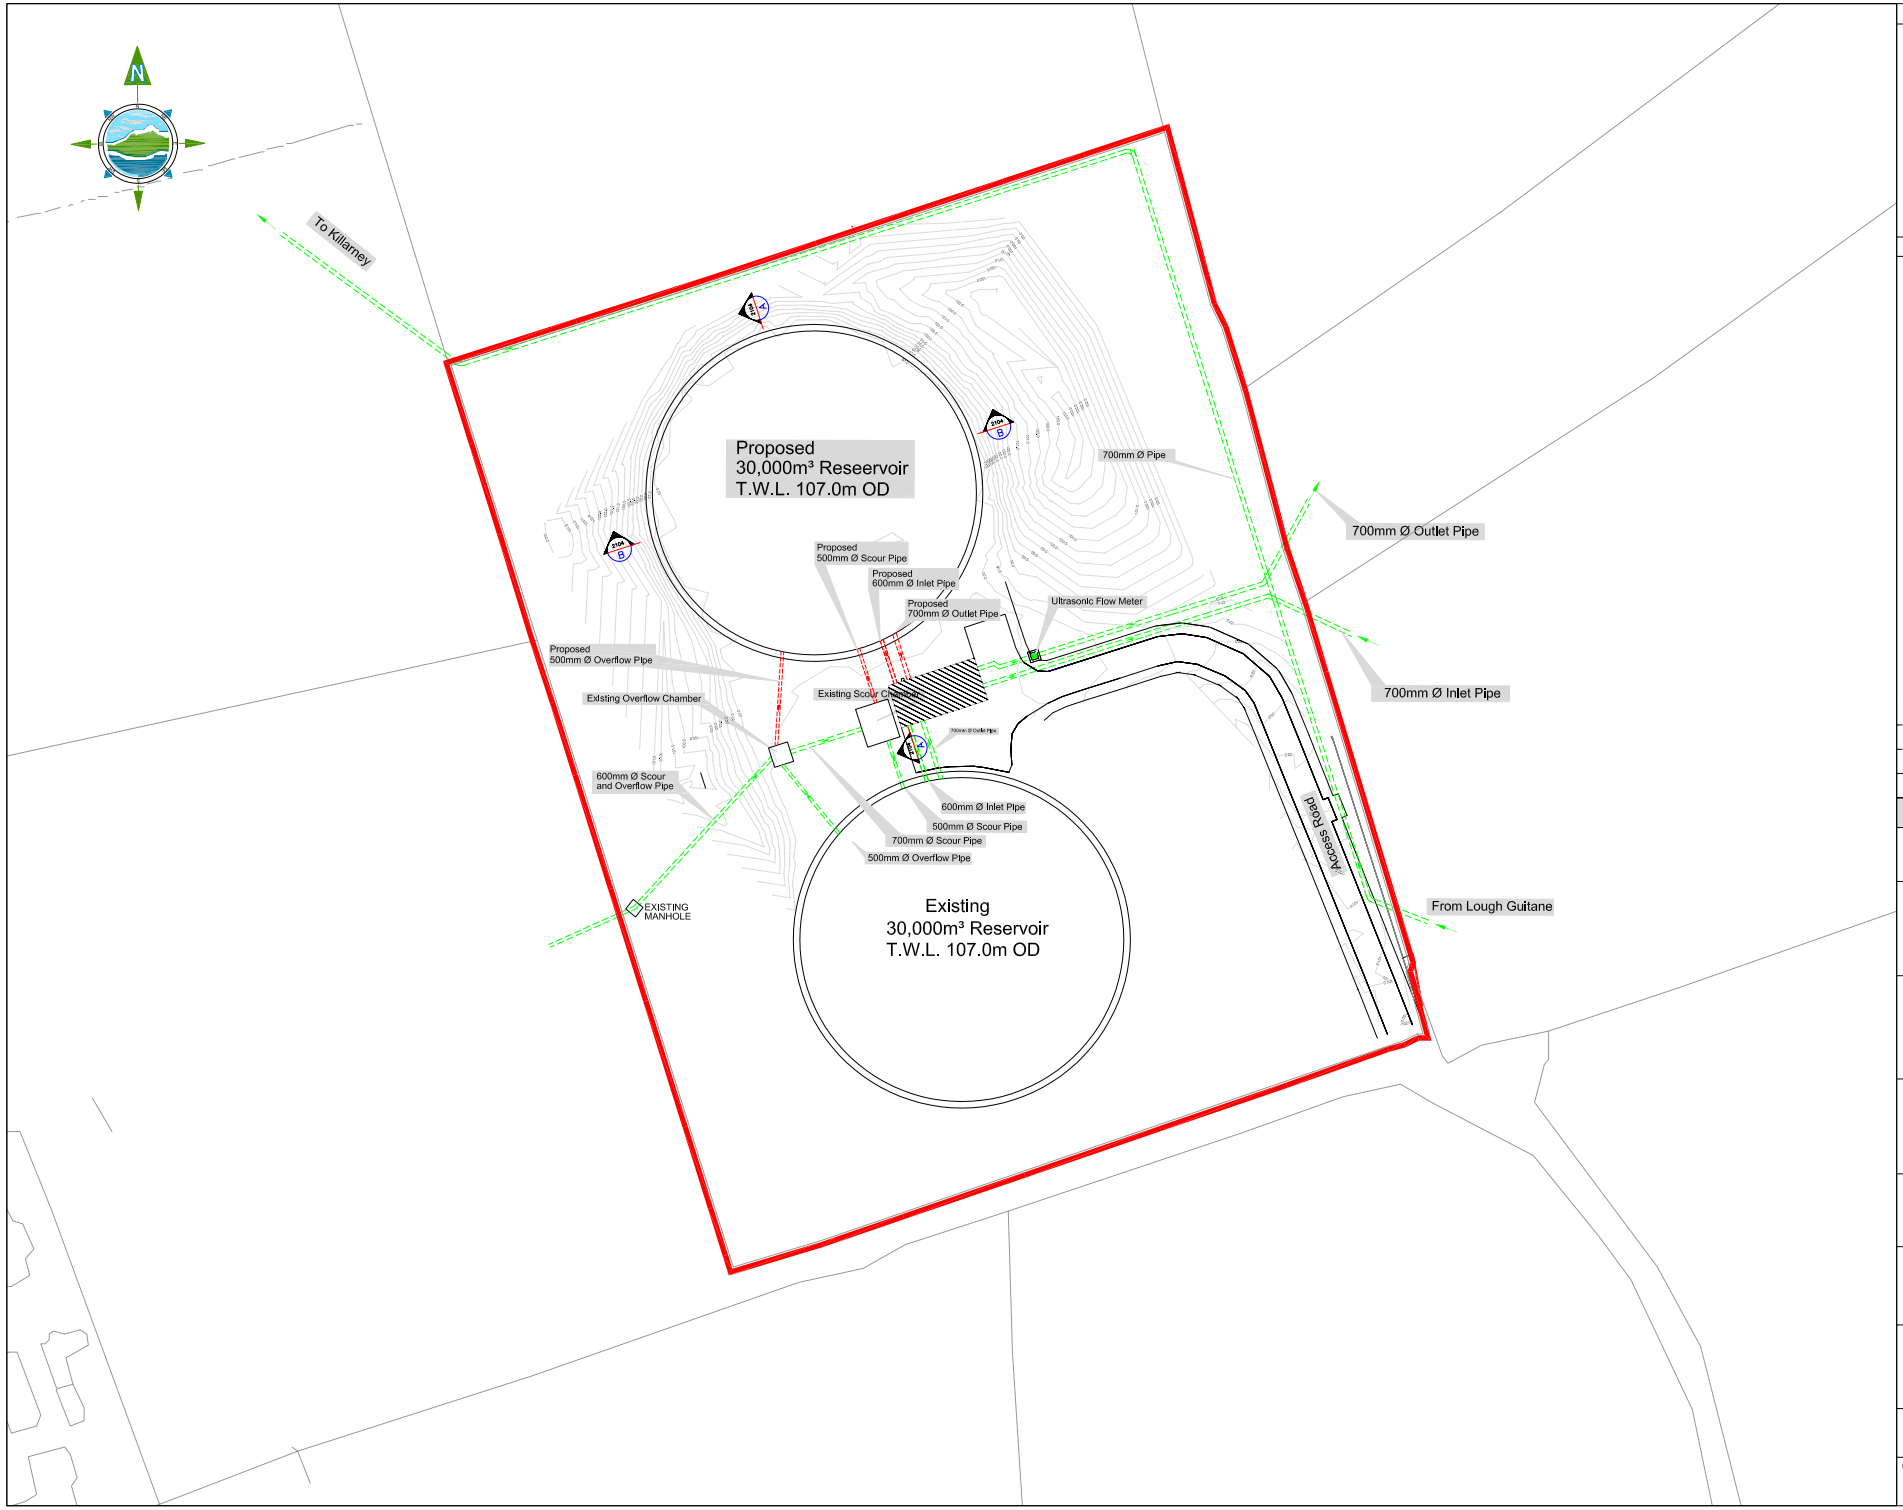

NOTES

1. FIGURED DIMENSIONS ONLY TO BE TAKEN FROM THIS DRAWING
2. ALL DRAWINGS TO BE CHECKED BY THE CONTRACTOR ON SITE
3. ENGINEER TO BE INFORMED BY THE CONTRACTOR OF ANY DISCREPANCIES BEFORE ANY WORK COMMENCES
4. ALL LEVELS SHOWN RELATE TO ORDNANCE SURVEY DATUM AT POOLBEG

LEGEND

1. EXISTING PIPEWORK SHOWN IN GREEN
2. PROPOSED PIPEWORK SHOWN IN RED
3. SITE BOUNDARY SHOWN IN RED

REV	DATE	DESCRIPTION	D	C	A
C	OCT'08	ISSUED TO CLIENT FOR APPROVAL	SMA	BD	BD

ISSUED FOR PLANNING

COPYRIGHT RESERVED - THIS DRAWING IS NOT TO BE USED FOR A PURPOSE OTHER THAN THAT FOR WHICH IT HAS BEEN ISSUED BY NICHOLAS O'DWYER LTD. NOR IS IT TO BE COPIED OR REPRODUCED IN ANY MANNER WITHOUT WRITTEN CONSENT.

Nicholas O'Dwyer
CONSULTING ENGINEERS
Nutgrove Office Park, Nutgrove Avenue, Dublin 14
Tel: 01-296 9000 Fax: 01-296 9001 E-mail: nodwyer@nicholasodwyer.com

TOBIN
Patrick J. Tobin & Co. Ltd.
CONSULTING ENGINEERS FAIRGREEN HOUSE, FAIRGREEN ROAD, GALWAY.
TEL: (091-565211) FAX: (091-565398)

paudie o'mahoney and associates
grosvenor court • upper high street • killarney • co. kerry
telephone: (064) 33412 / 33461 • fax: (064) 35387
mobile: 087 2521986 • e-mail: info@paudieomahoney.com

CLIENT
KERRY COUNTY COUNCIL

PROJECT
KERRY CENTRAL RWSS

PART 8 PLANNING

TITLE
SHEHEREE RESERVOIR
PROPOSED
SITE LAYOUT PLAN

SCALES	DRAWN	CHECKED	APPROVED
1:500 @ A1	SMA	BD	BD
	DATE SEPT '08	DATE SEPT '08	DATE SEPT '08

DRAWING No. 3284-2103

REV C