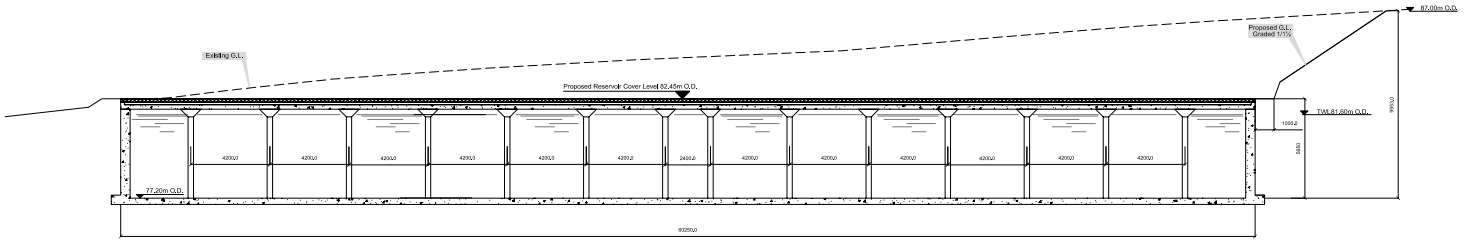

SECTION A-A

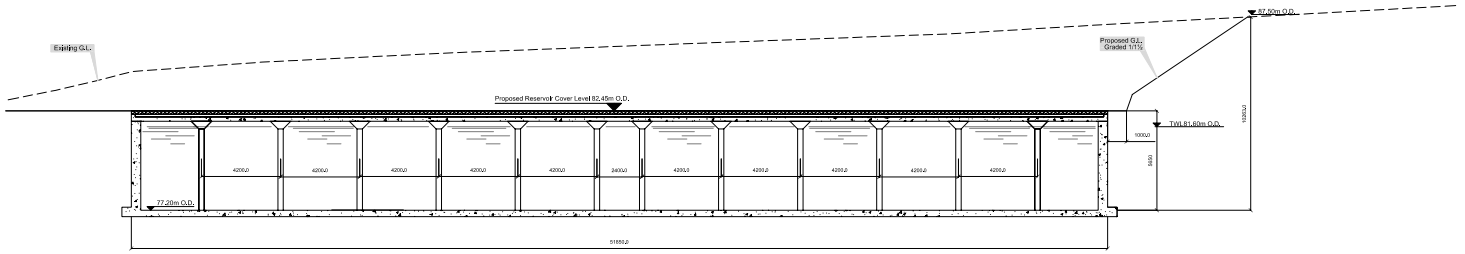

SECTION B-B

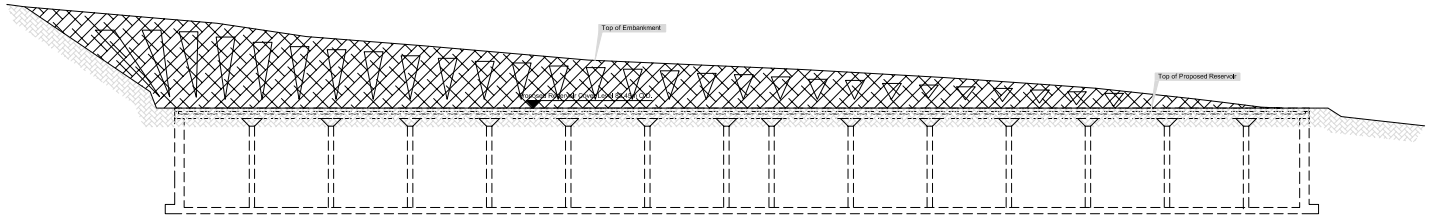

NORTH ELEVATION

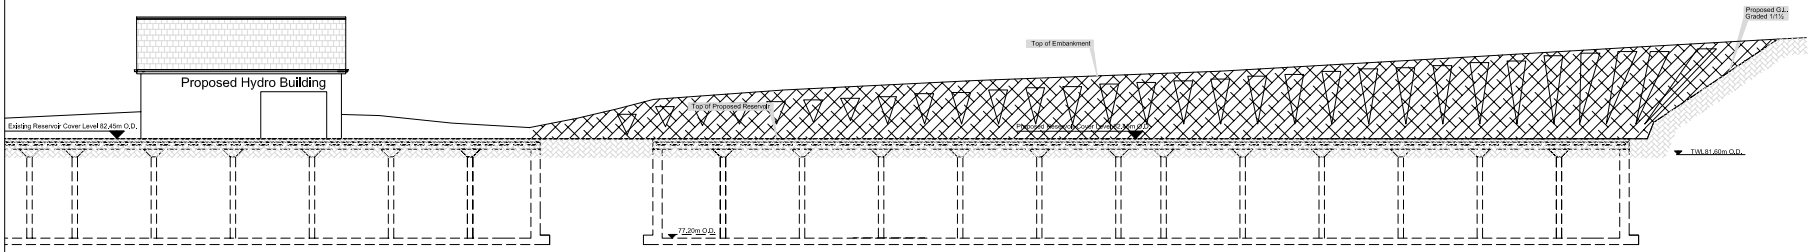

WEST ELEVATION

NOTES

1. FIGURED DIMENSIONS ONLY TO BE TAKEN FROM THIS DRAWING
2. ALL DRAWINGS TO BE CHECKED BY THE CONTRACTOR ON SITE
3. ENGINEER TO BE INFORMED BY THE CONTRACTOR OF ANY DISCREPANCIES BEFORE ANY WORK COMMENCES
4. ALL LEVELS SHOWN RELATE TO ORDNANCE SURVEY DATUM AT POOLBEG

REV	DATE	DESCRIPTION	D	C	A
C	OCT'08	ISSUED TO CLIENT FOR APPROVAL	SMA	BD	BD

COPYRIGHT RESERVED - THIS DRAWING IS NOT TO BE USED FOR A PURPOSE OTHER THAN THAT FOR WHICH IT HAS BEEN ISSUED BY NICHOLAS O'DWYER LTD. NOR IS IT TO BE COPIED OR REPRODUCED IN ANY MANNER WITHOUT WRITTEN CONSENT.

Nicholas O'Dwyer
CONSULTING ENGINEERS
Mayfield Office Park, Mayfield Avenue, Dublin 14
Tel: 01-286 1000 Fax: 01-286 1000 Email: mailbox@nicholasodwyer.com

TOBIN
Partners in Tobin & Co. Ltd.
CONSULTING ENGINEERS FAIRGREEN HOUSE, FAIRGREEN ROAD, GALWAY.
TEL: (091-565211) FAX: (091-565398)

paulie o'mahoney and associates
grosvenor court • upper high street • killarney • co. kerry
telephone / FAX: (064) 33401 • fax: (064) 35387
mobile: 087 2321936 • e-mail: info@pauliemahoney.com

CLIENT: KERRY COUNTY COUNCIL

PROJECT: KERRY CENTRAL RWSS

PART 8 PLANNING

TITLE: LISSARDBOOLA RESERVOIR ELEVATIONS & SECTIONS

SCALES	DRAWN	CHECKED	APPROVED
1:100 @ A0	SMA	BD	BD
	DATE: SEPT'08	DATE: SEPT'08	DATE: SEPT'08

DRAWING No.: 3284-2108 REV: C