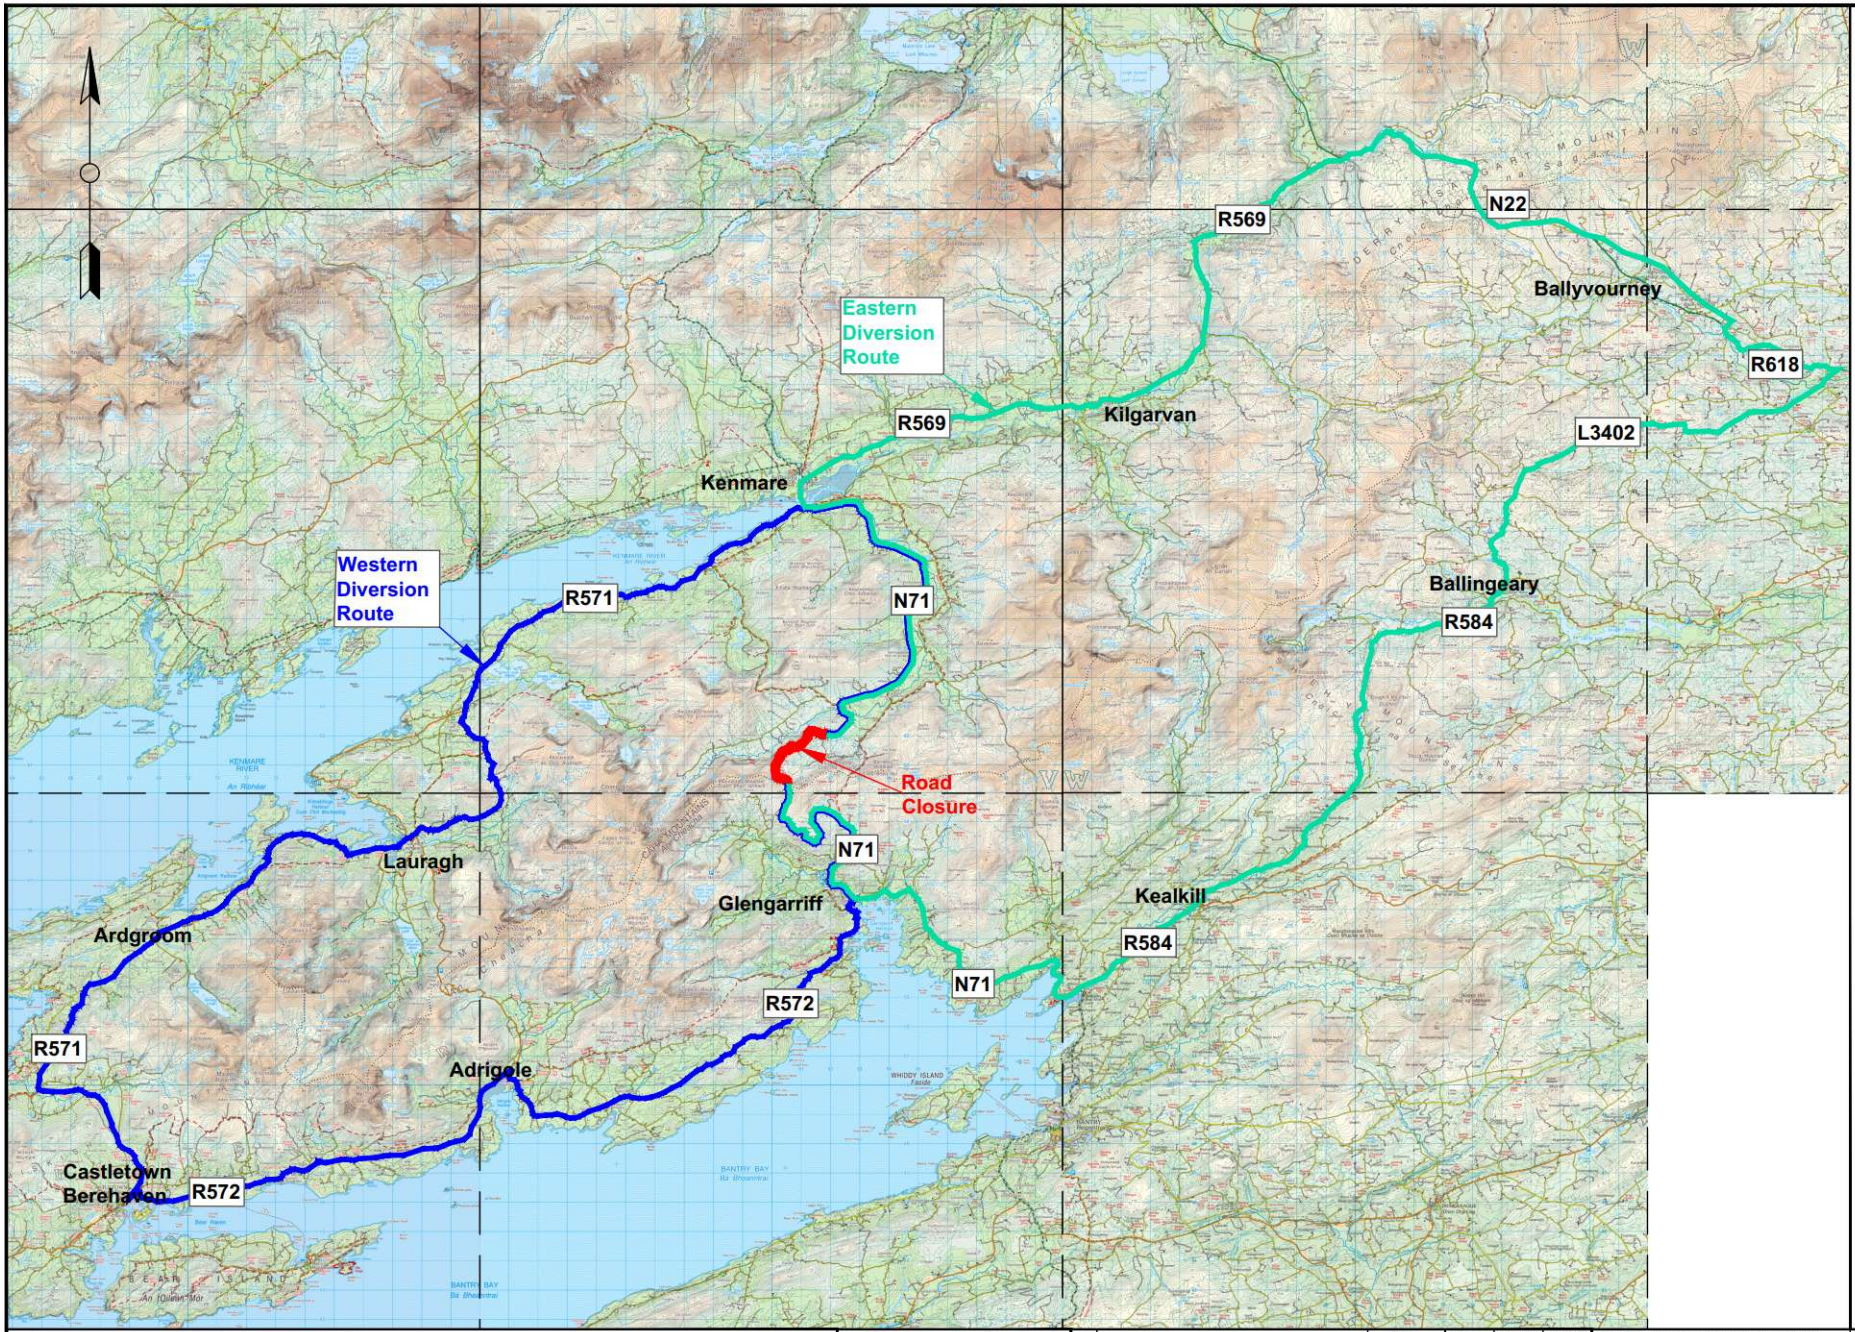

NOTES:

Western Diversion via N71, R571, R572

Eastern Diversion via N71, R569, N22, R618, L3402, R584

Bonneagar Iompair Éireann
Transport Infrastructure Ireland

KERRY COUNTY COUNCIL
KERRY NATIONAL ROADS OFFICE,
THE ISLAND CENTRE,
CASTLEISLAND,
CO. KERRY.
Mr. Charlie O'Sullivan,
Director of Services,
Roads, Transportation & Marine

Oifig Bóithre Náisiúnta Chiarraí
Kerry NRO
Kerry National Roads Office

© This Drawing and Contents are Copyright of The Kerry National Road Design Office.

(a) This Map is based on Irish Transverse Mercator (ITM) Coordinate System
(b) All Altitudes indicated are in Metres, and are referred to Ordnance Datum, which is Mean Sea Level at Malin Head, Co. Donegal (1970 Adjustment).
(c) These Maps are used under The Licensing Agreement between the Ordnance Survey Ireland and the County and City Managers Association (CCMA) for 1998 to 2001, and of the Copyright Act, 1963.
Copyright No. 2019/08/CCMA/Kerry County Council

Rev	Drawing Issue & Revision Control	Issue P	I	A	T	C	R	Reviewed by PEM	Approved for Issue by PE	Issue Date
01	Issued for Information		✓					JS	PC	Jan 26

Purpose of Issue: **P** = Preliminary **I** = Information **A** = Approval **T** = Tender **C** = Contract **R** = Record

Project Name:	Eirspan - Kerry N22, N71 & N86 Bridge Replacement, Strengthening and Rehabilitation Contract (TO338)
Component:	For Tender
NRA Project Ref. No.	-
Title:	N71 Caha Tunnel Road Closure - Road Closure Diversion Route
Job No.	J101
Designed:	James Sayers JS
Drawn:	Sean McMahon SM
Checked:	Paul Curry PC
File Name:	
Original scales:	NTS
Date:	September 2026
Drawing No.	101-328-208